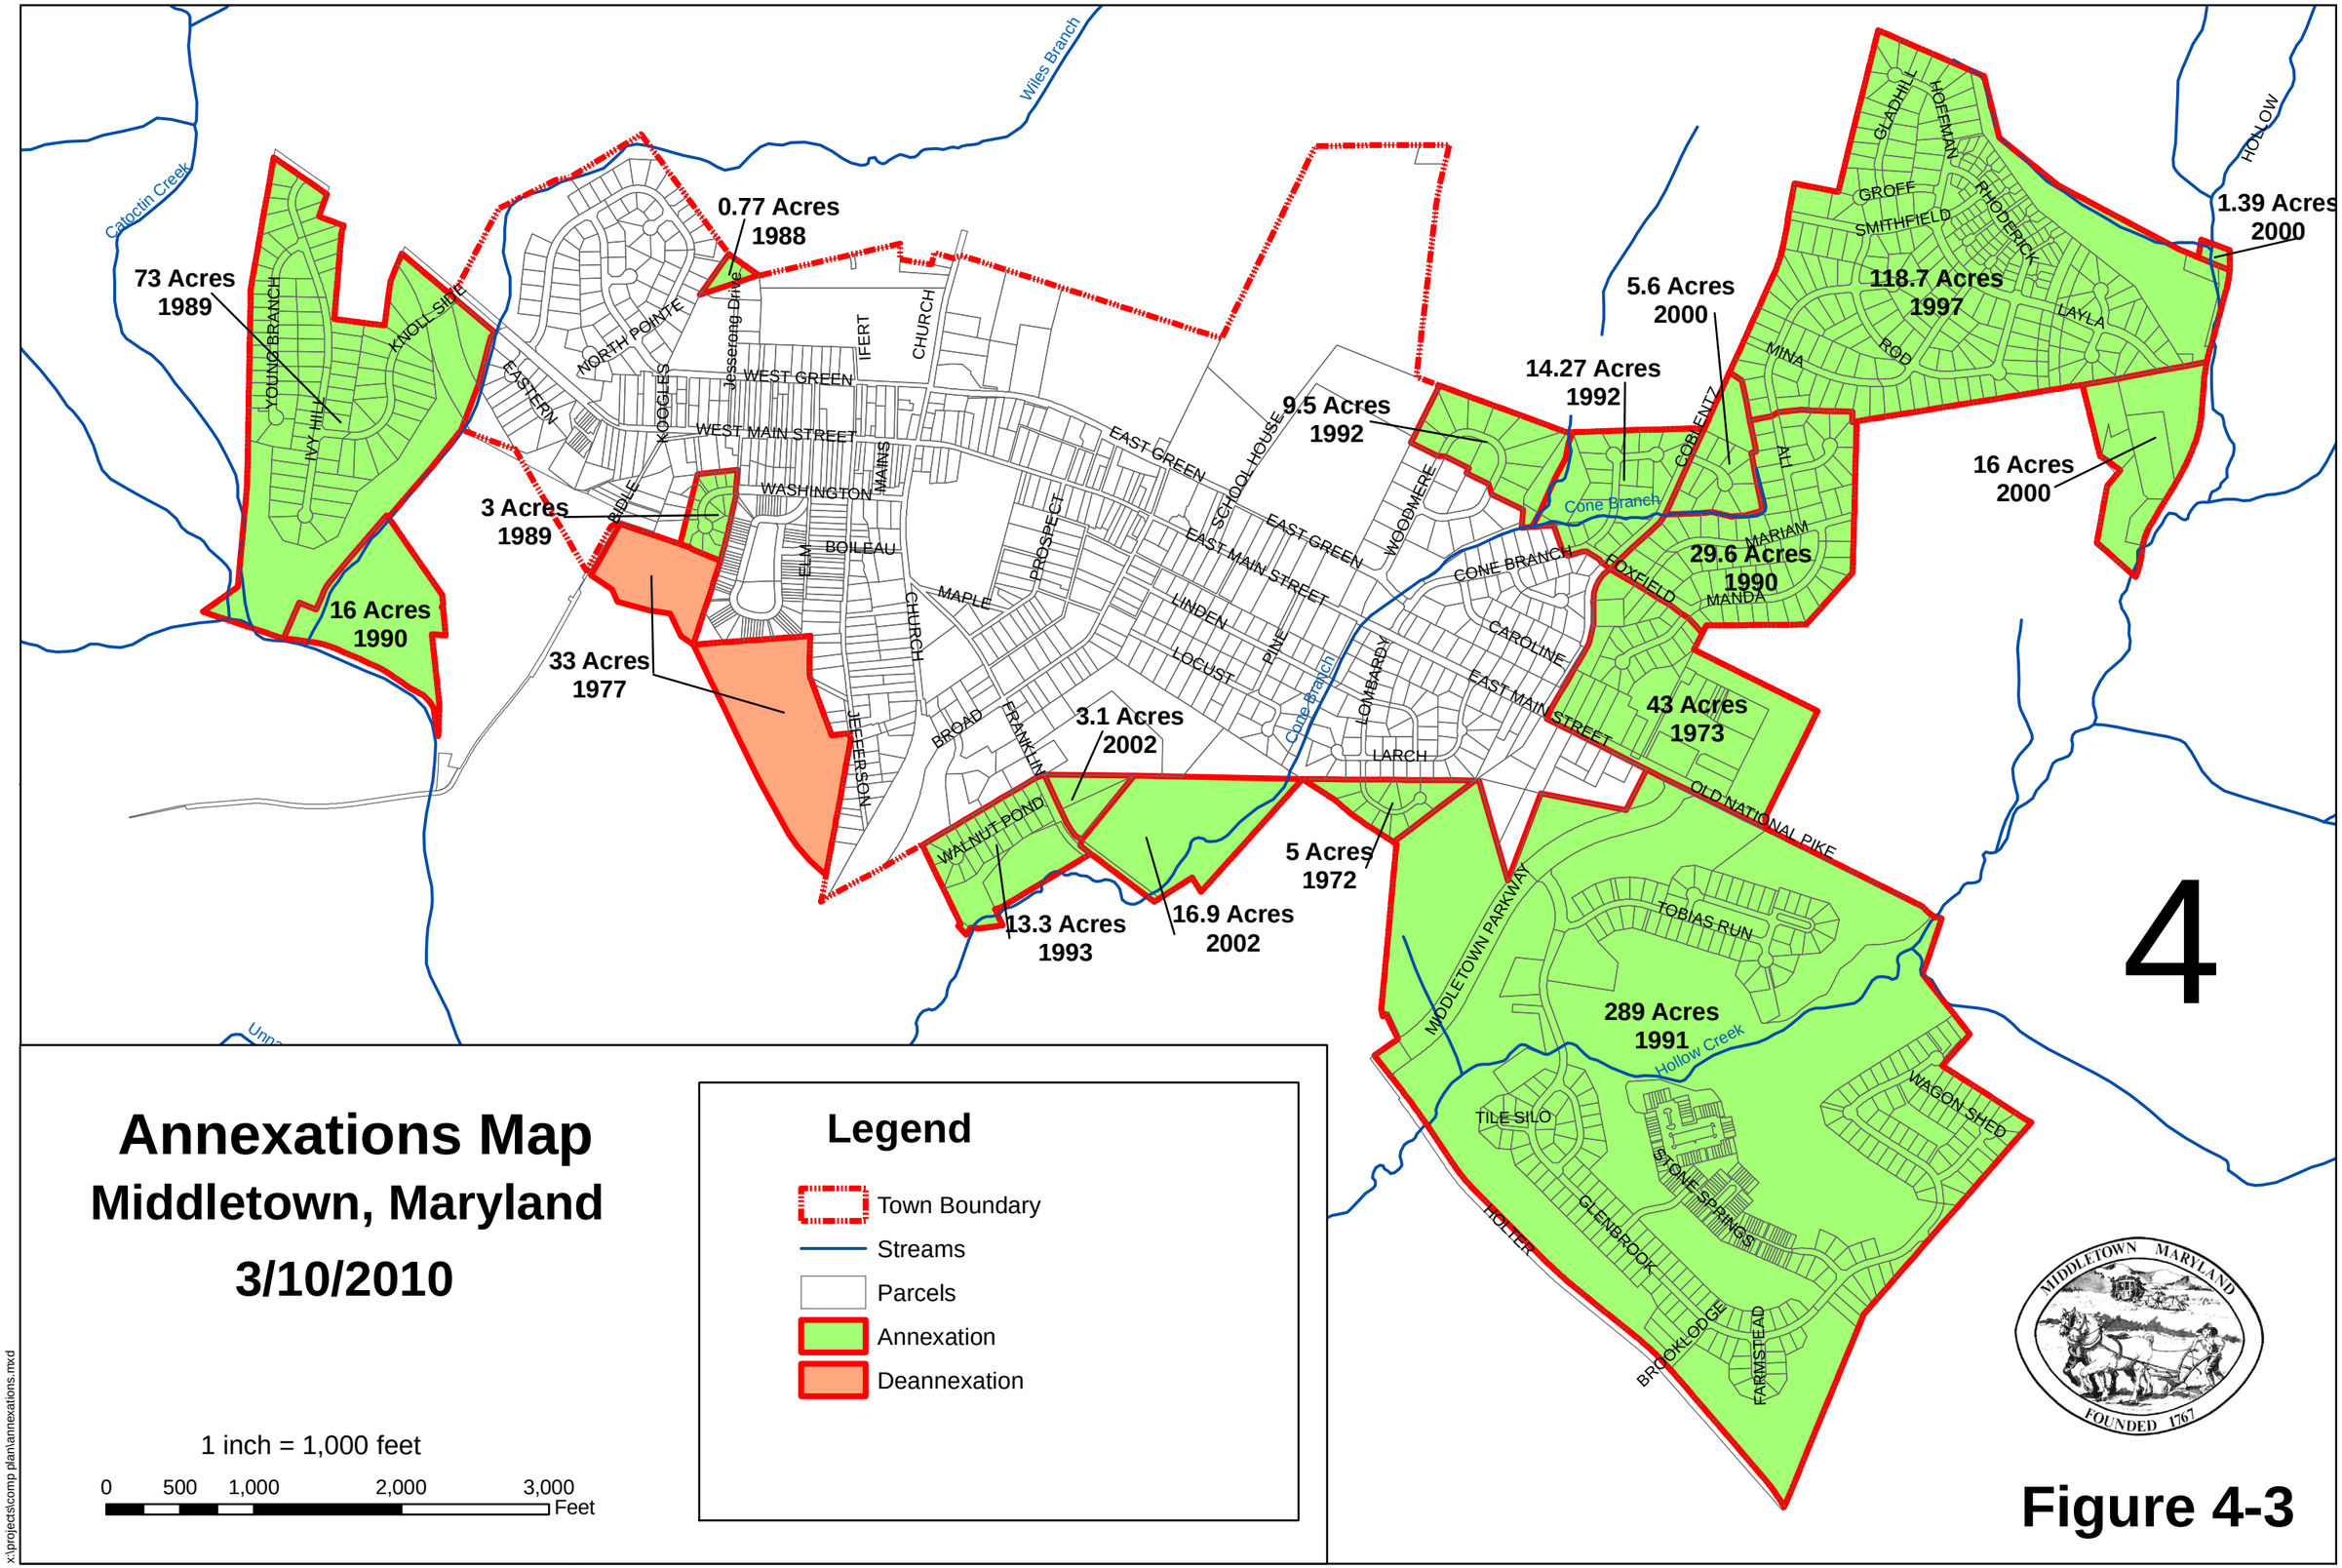

Figure 4-3

x:\projects\comp plan\annexations.mxd