MATCHLINE L-2.3

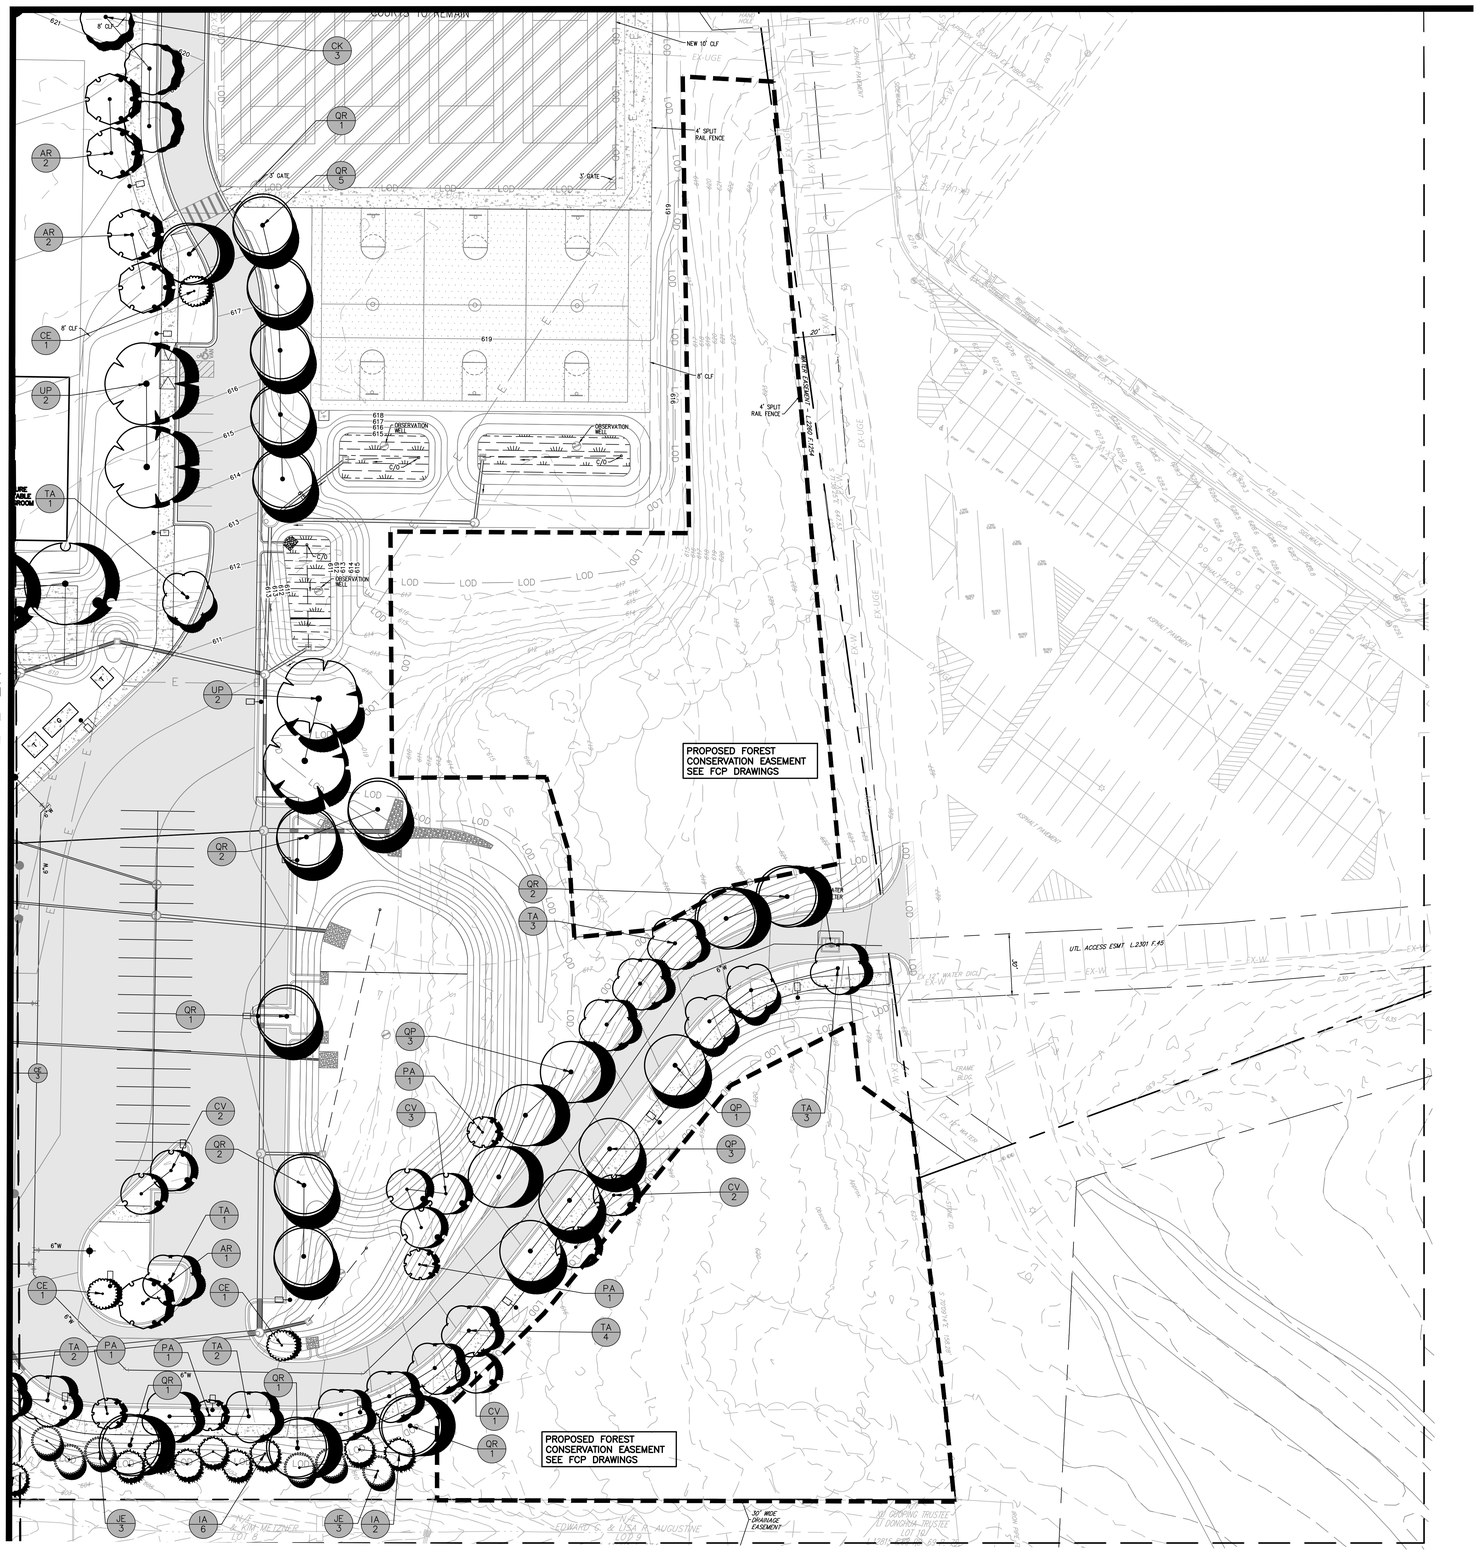

MATCHLINE L-2.1

LEGEND

- SURVEY BOUNDARY
- EXISTING PROPERTY BOUNDARY
- ADJACENT PROPERTY BOUNDARY
- 320 EX. CONTOUR
- UTILITY EASEMENT
- 446 PROPOSED CONTOUR
- LOD LIMIT OF DISTURBANCE
- FUTURE PLANTING AREA
- PROPOSED FOREST CONSERVATION EASEMENT
- STORMWATER FACILITY
- SEED MIX AREA
- PROPOSED CANOPY TREE
- PROPOSED ORNAMENTAL TREE
- PROPOSED EVERGREEN TREE
- PROPOSED SHRUB

GRAPHIC SCALE

(IN FEET)
1 inch = 30 ft.

MD STATE GRID - NAD83

WATER CLASS I,P	WATERSHED CATOCTIN CREEK	FEMA FLOODPLAIN MAP PANEL # 24021C0258E	
TRIBUTARY XXX			
TAX MAP 065B	200 SHEET 224NW09	ADC MAP PAGE 19,27	GRID G-13,H-13 G-14,H-1
SCALE AS SHOWN	DATE JUNE 2024	PROJ. NO. 23-041	SHEET NO. L-2.2

5146 DORSEY HALL DRIVE
NORTON LAND DESIGN
2ND FLOOR
ELLICOTT CITY, MD 21042
O.443.542.9199
NORTONLANDDESIGN.COM
LANDSCAPE ARCHITECTURE & ENVIRONMENTAL PLANNING

Revised:

FCPS
Frederick County Public Schools
110 Thomas Johnson Dr., Frederick, MD 21702

Middletown Elementary School and Middle School Replacement

PSC # L10F08SFY24.25.26

CANNONDESIGN
250 West Pratt Street Suite 2100
Baltimore, MD 21201
P: 410.234.1155
F: 410.234.1160
www.cannondesign.com

CannonDesign
Architect
250 West Pratt Street, Suite 2100
Baltimore, MD 21201
410.234.1155

ADTEK Engineers
Civil Engineer
150 South East Street, Suite 201
Frederick, MD 21701
301.662.4408

Norton Land Design
Landscape Architect
5146 Dorsey Hall Drive, 2nd Floor
Ellicott City, MD 21042
443.542.9199

CannonDesign
Structural Engineer
50 Fountain Plaza, Suite 200
Buffalo, NY 14202
716.773.6800

BKM
MEP Engineer
6300 Blair Hill Lane, Suite 400
Baltimore, MD, 21209
410.323.0600

Culinary Advisors
Food Service
2004 Stockton Road
Phoenix, MD 21131
301.367.1984

Wright Engineering
Technology/Security Engineer
853 Ripple Stream Court
Joppa, MD 21085
410.877.6297

LANDSCAPE ARCHITECT 3310 MICHAEL ANDREW NORTON STATE OF MARYLAND 7.08.2025

KEY MAP

Rev.	Description	Date

IMPROVEMENT PLANS 06/30/2025

No.	Description	Date

TAX MAP:065B
GRID:11
PARCEL:0730

TAX MAP:055H
GRID:23
PARCEL:0680

Drawing Title:

LANDSCAPE PLANTING PLAN

Project No.: 007196.00 Checked by: SPB

L-2.2

© 2025 The Cannon Corporation
All rights reserved. No part of this document may be reproduced or utilized in any form, without prior written authorization by The Cannon Corporation.

7/18/2025 1:52:52 PM K:\HLD PROJECTS\23-041\DRAWINGS\23-041 LP.dwg

© 2025 The Cannon Corporation.