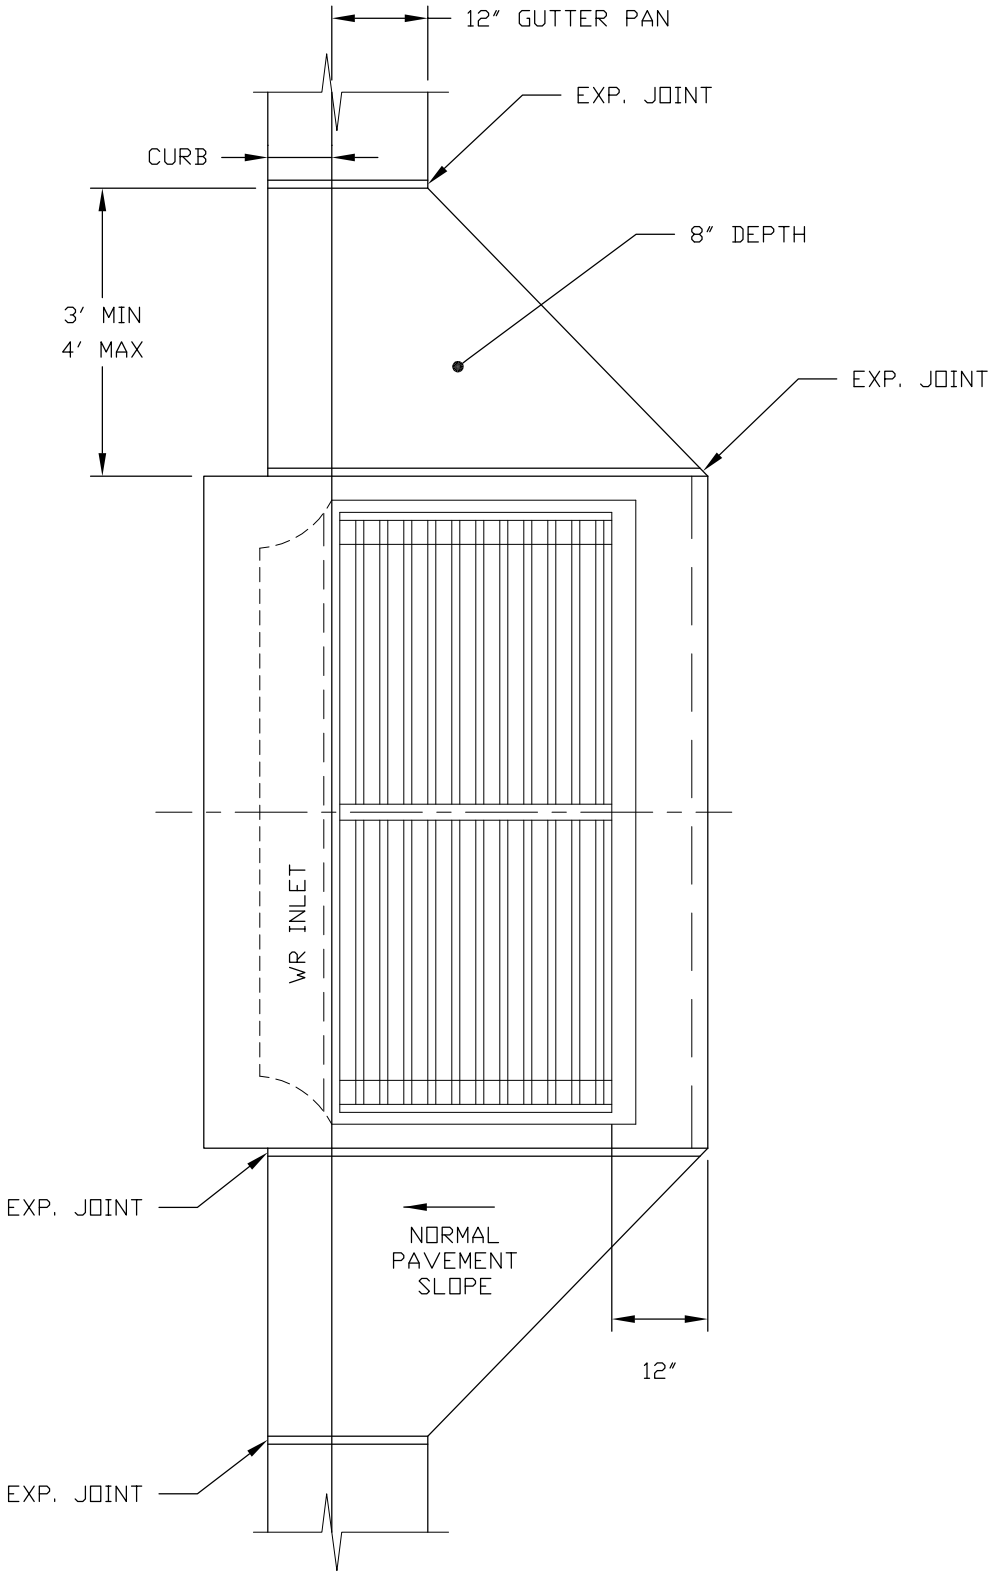

TOWN OF MIDDLETOWN APPROVED: 09/11/17 DATE	STANDARD DETAIL WR INLET IN CURB & GUTTER	REVISIONS:	SD-2