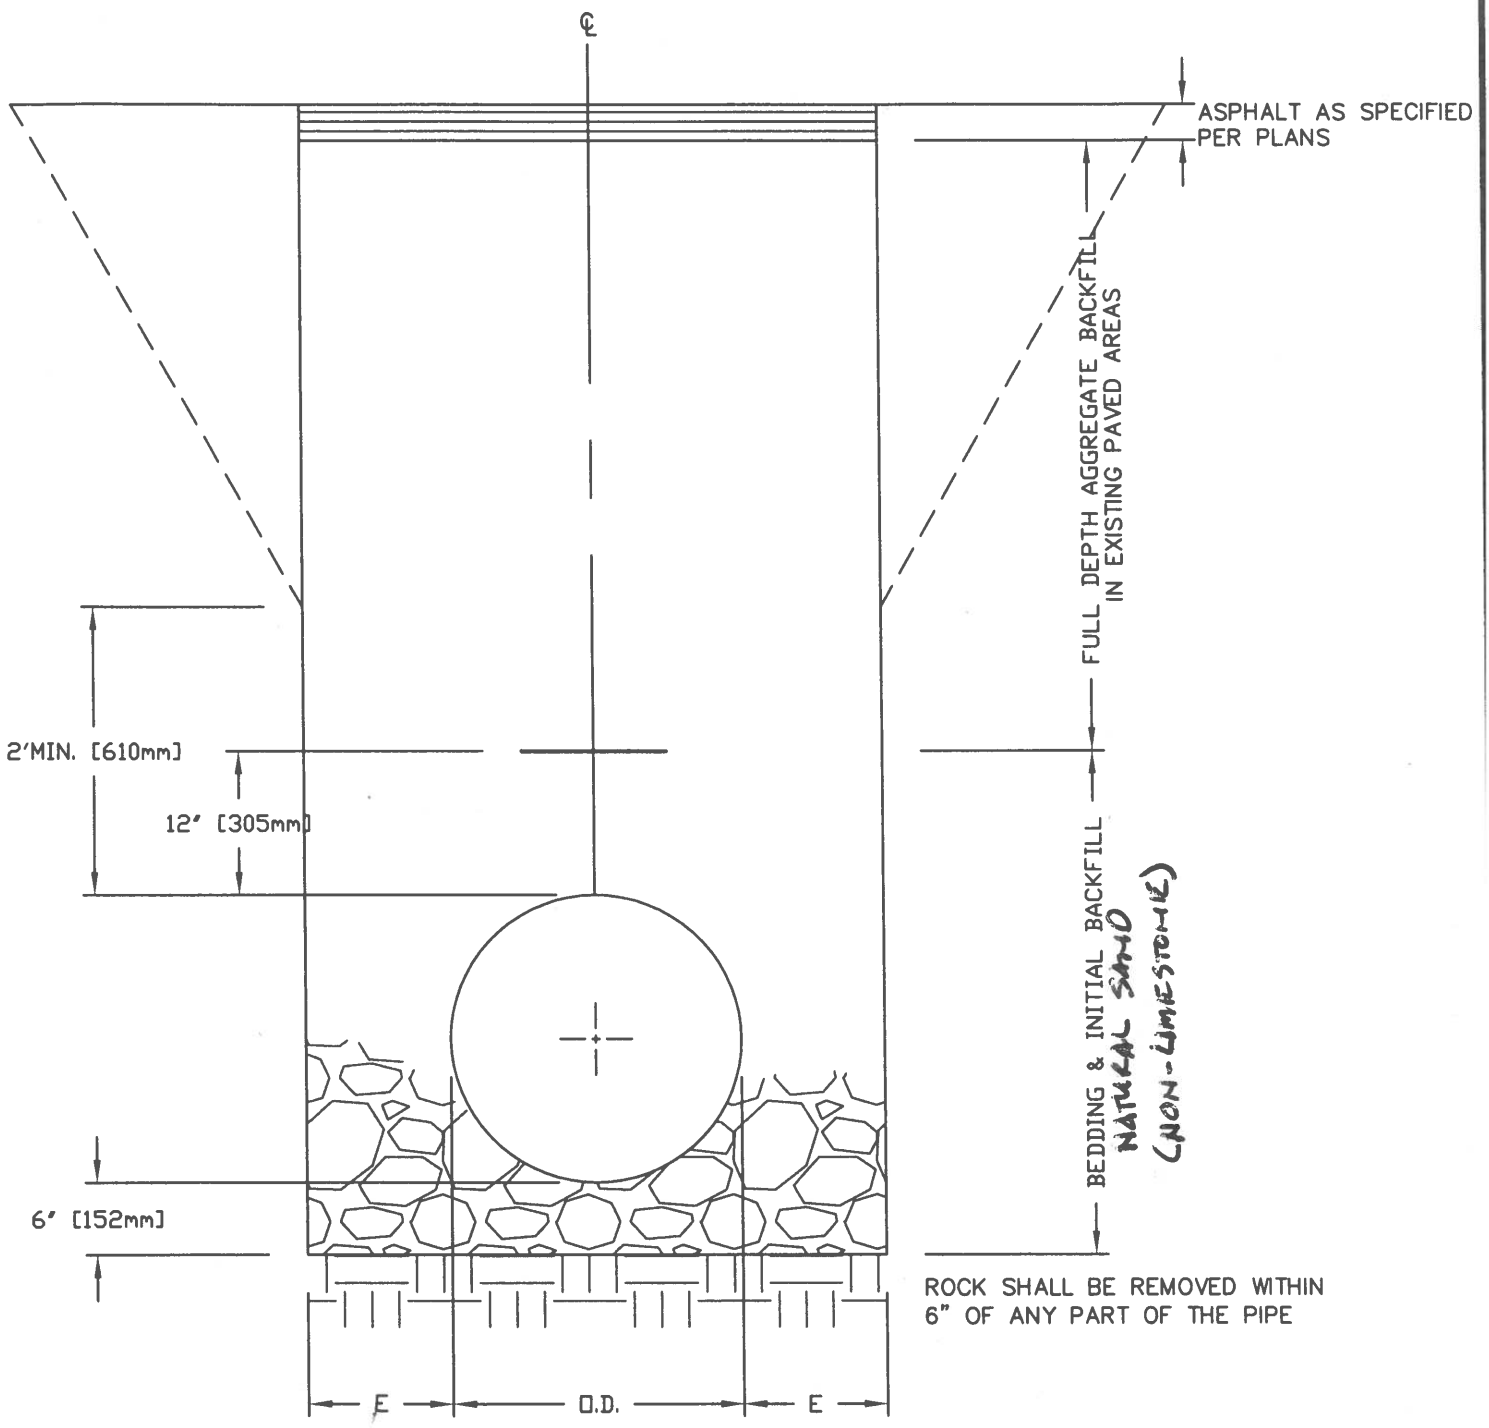

PIPE SIZE	E
6" TO 24"	9"
27" TO 36"	12"

TOWN OF MIDDLETOWN

APPROVED: 11/3/22 DATE

STANDARD DETAIL

TRENCH DETAIL FOR DIP WATER LINE

REVISIONS:

W-2A