○ CURVE TABLE

CURVE	RADIUS	LENGTH	TANGENT	CHORD	BEARING	DELTA
1	955.00'	50.70'	25.36'	50.69'	N61°17'47"W	3°02'30"
2	1045.00'	78.40'	39.22'	78.38'	N61°55'29"W	4°17'54"
3	1445.00'	271.55'	136.17'	271.15'	N69°27'27"W	10°46'02"
4	2430.00'	217.32'	108.73'	217.25'	N13°10'18"E	5°07'27"

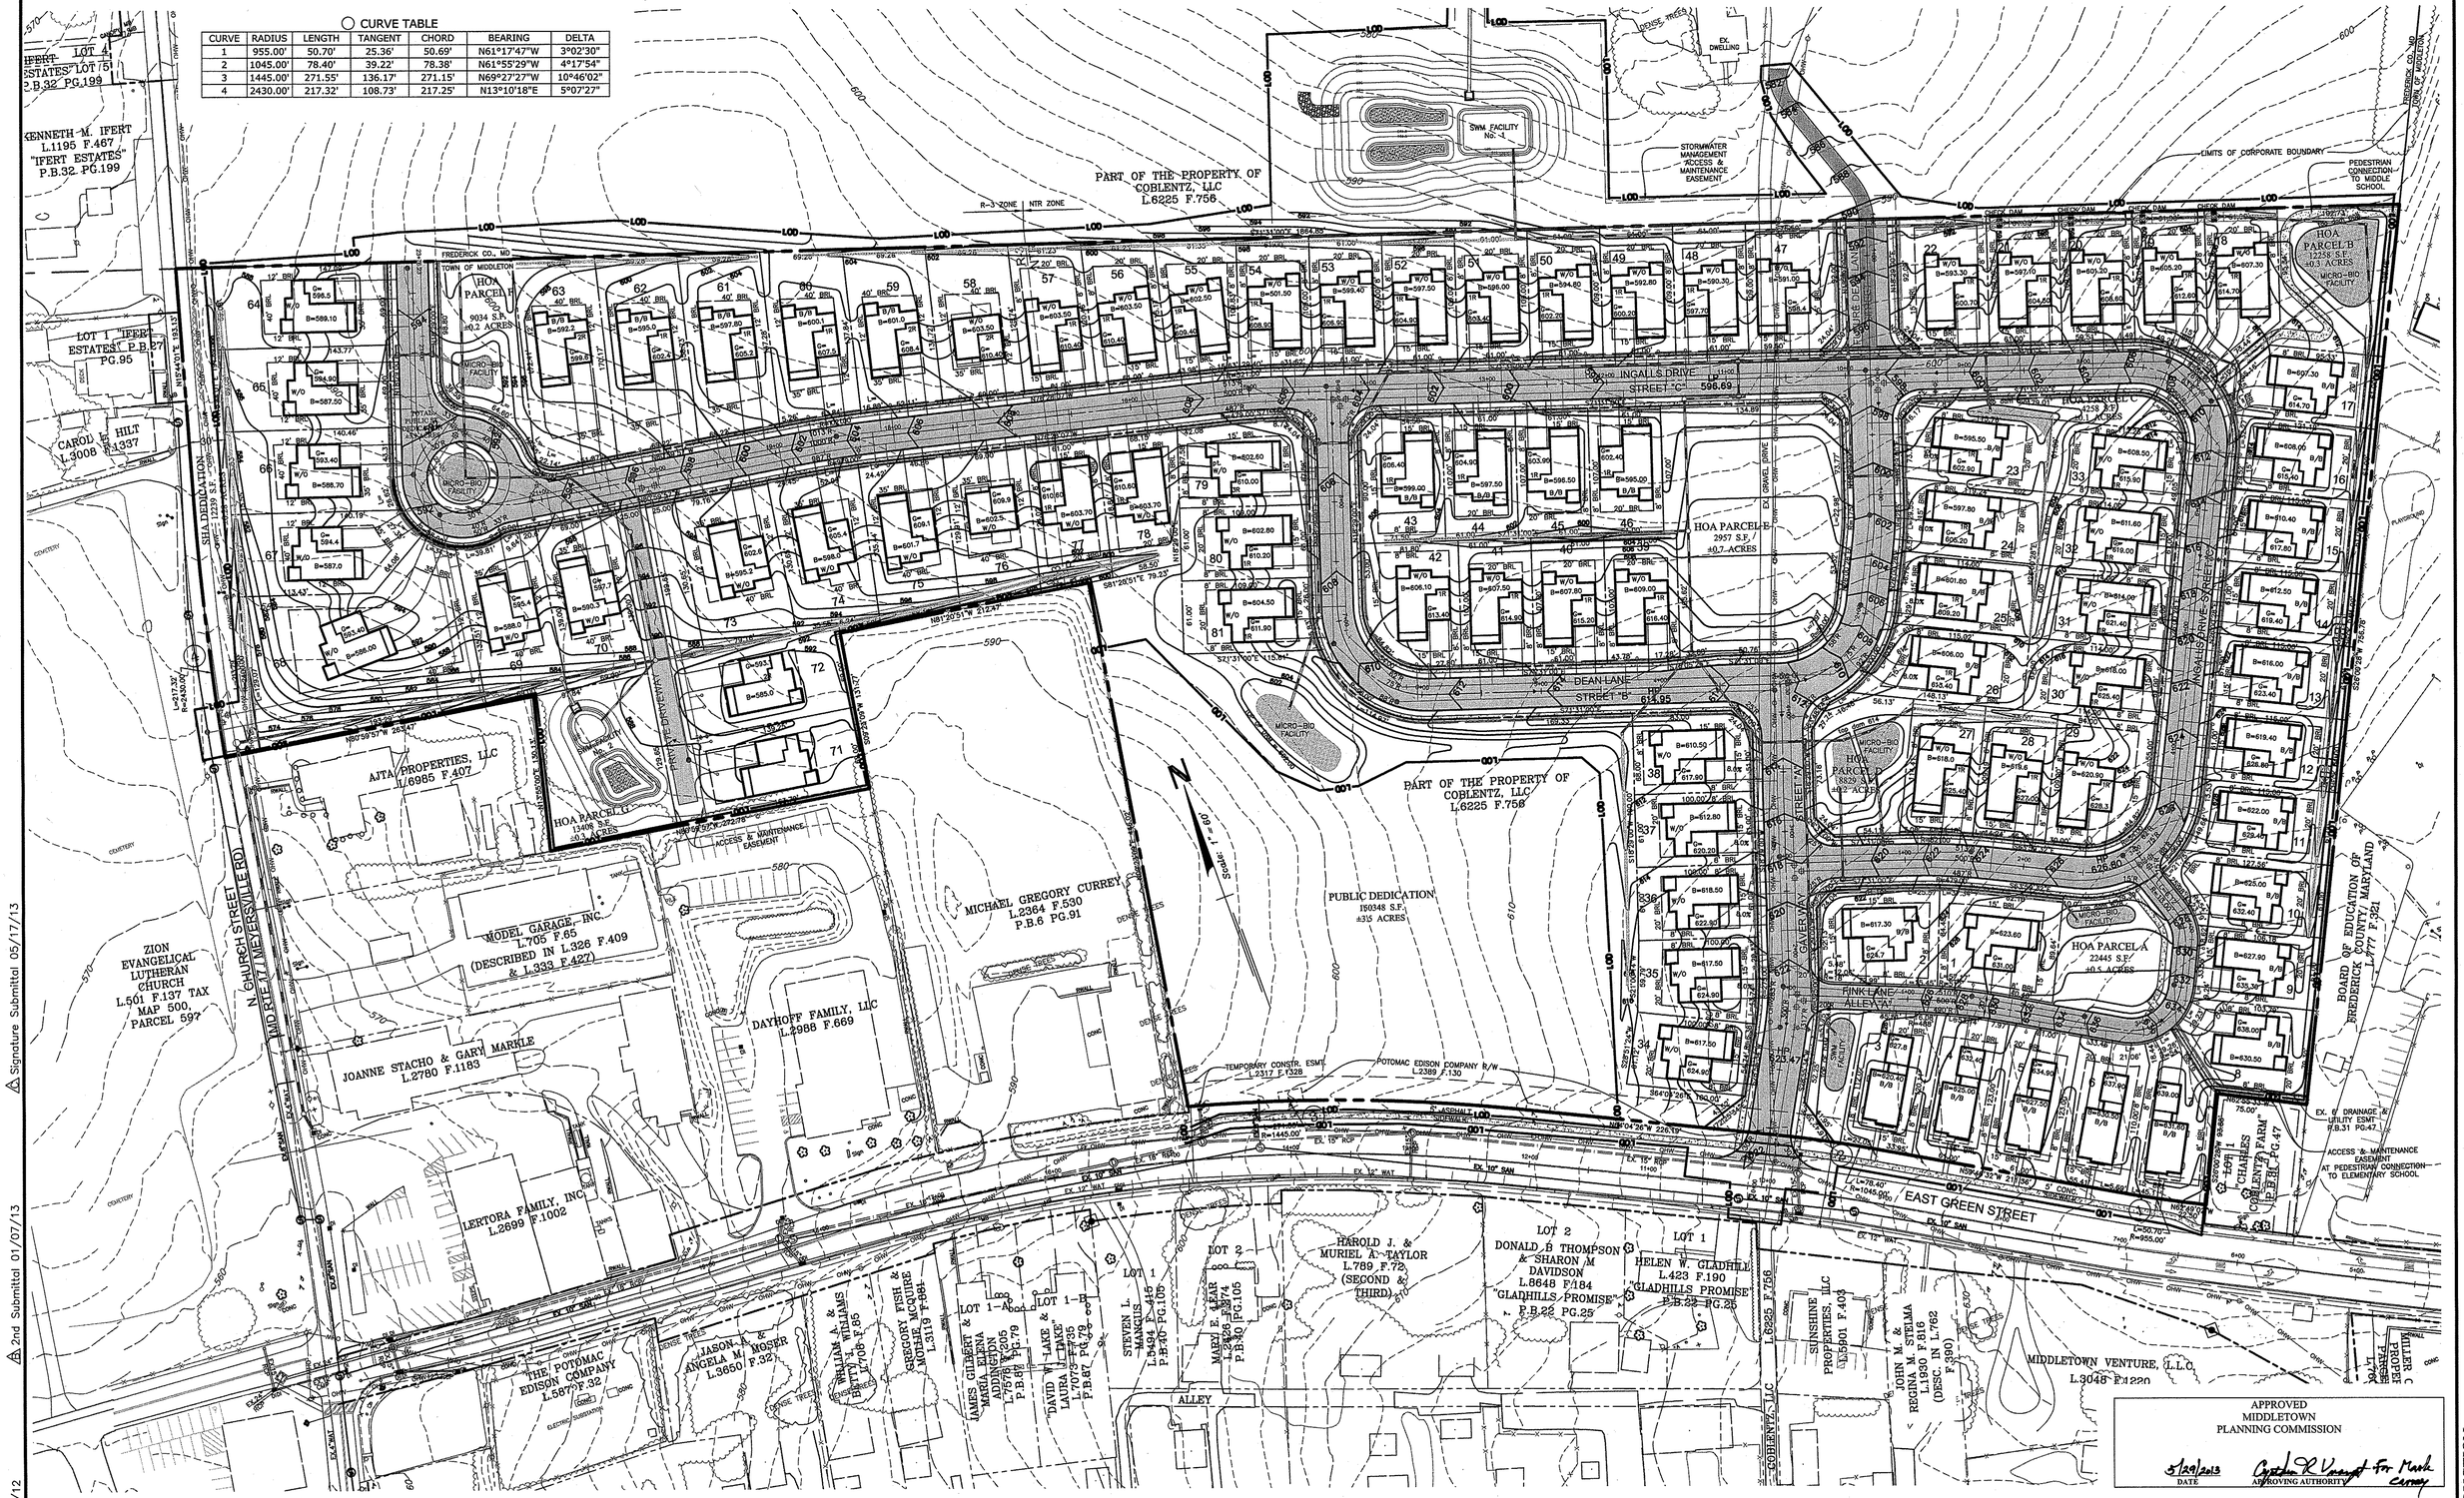

REVISION	DATE	REVISION	DATE

	BY	DATE
BASE DATA	CADD	
DESIGNED		
DRAWN		
REVIEWED		

RELEASE FOR _____ BY _____ DATE _____

1st Submittal 11/15/12
2nd Submittal 01/07/13
Signature Submittal 05/17/13

Owner/Developer:
HAILEY DEVELOPMENT, L.L.C.

3905 NATIONAL DRIVE, SUITE 105
BURTONSVILLE, MD 20866
PHONE: 1-301-476-7716
CONTACT: RICH THOMETZ

PRELIMINARY PLAN

RODGERS CONSULTING
Knowledge • Creativity • Enduring Values

19847 Century Boulevard
Suite 200
Germantown, Maryland 20874
Ph: 301.948.4700 (Main)
Ph: 301.253.6609 (Frederick)
Fx: 301.948.6256
www.rodgers.com

Coblentz Property

L.6225 F.756
Election District No. 3
Town of Middletown, Frederick County, Maryland

SCALE:	1"=60'
JOB No.	0747N
DATE:	Nov. 2012
INDEX No.	PP-1
SHEET No.	2 OF 9

NOT FOR CONSTRUCTION

N:\MD-Frederick\Coblentz\autocad\Plot Plans\Preliminary Plan\02-PRELIM PLAN.dwg May 28, 2013, 9:21am