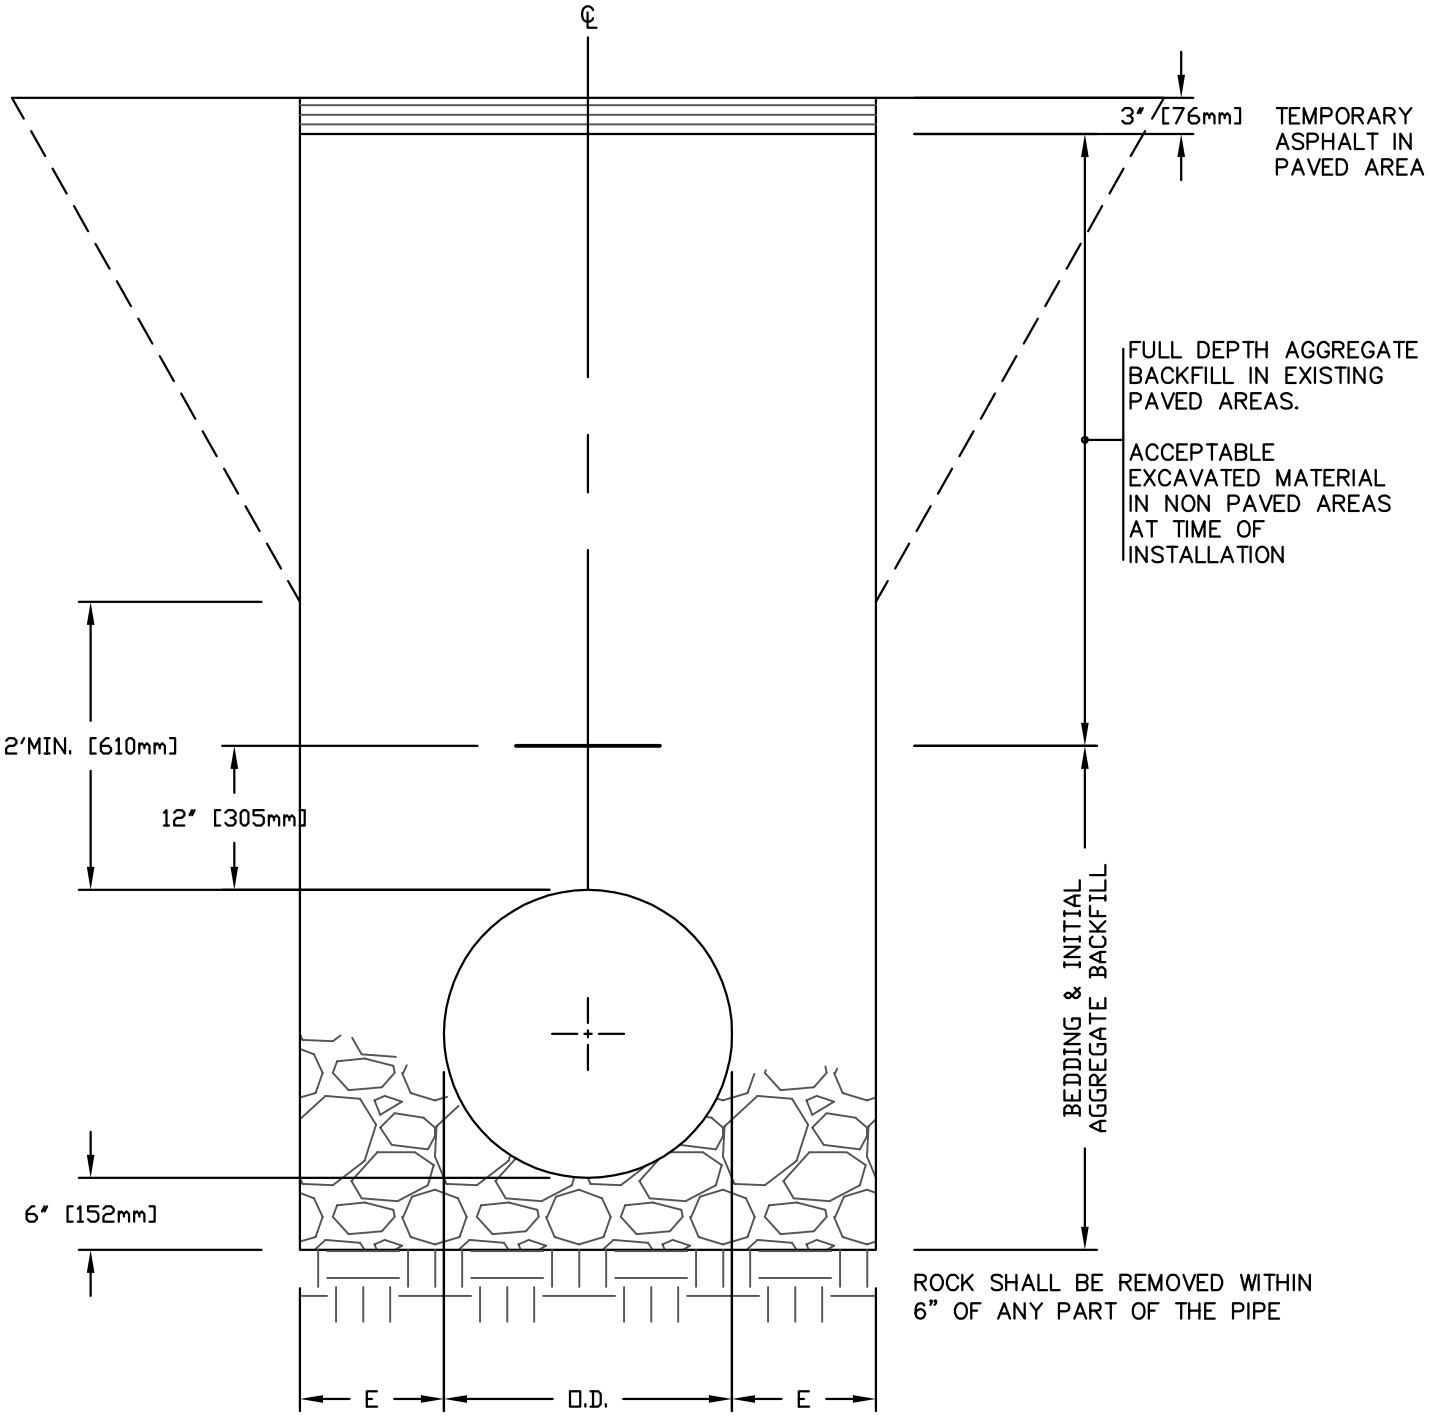

PIPE SIZE	E
6" TO 24"	9"
27" TO 36"	12"

TOWN OF MIDDLETOWN APPROVED: 10/25/00 DATE	STANDARD DETAIL TRENCH DETAIL FOR WATER & SEWER LINE (PVC & C900)	REVISIONS:	W-2