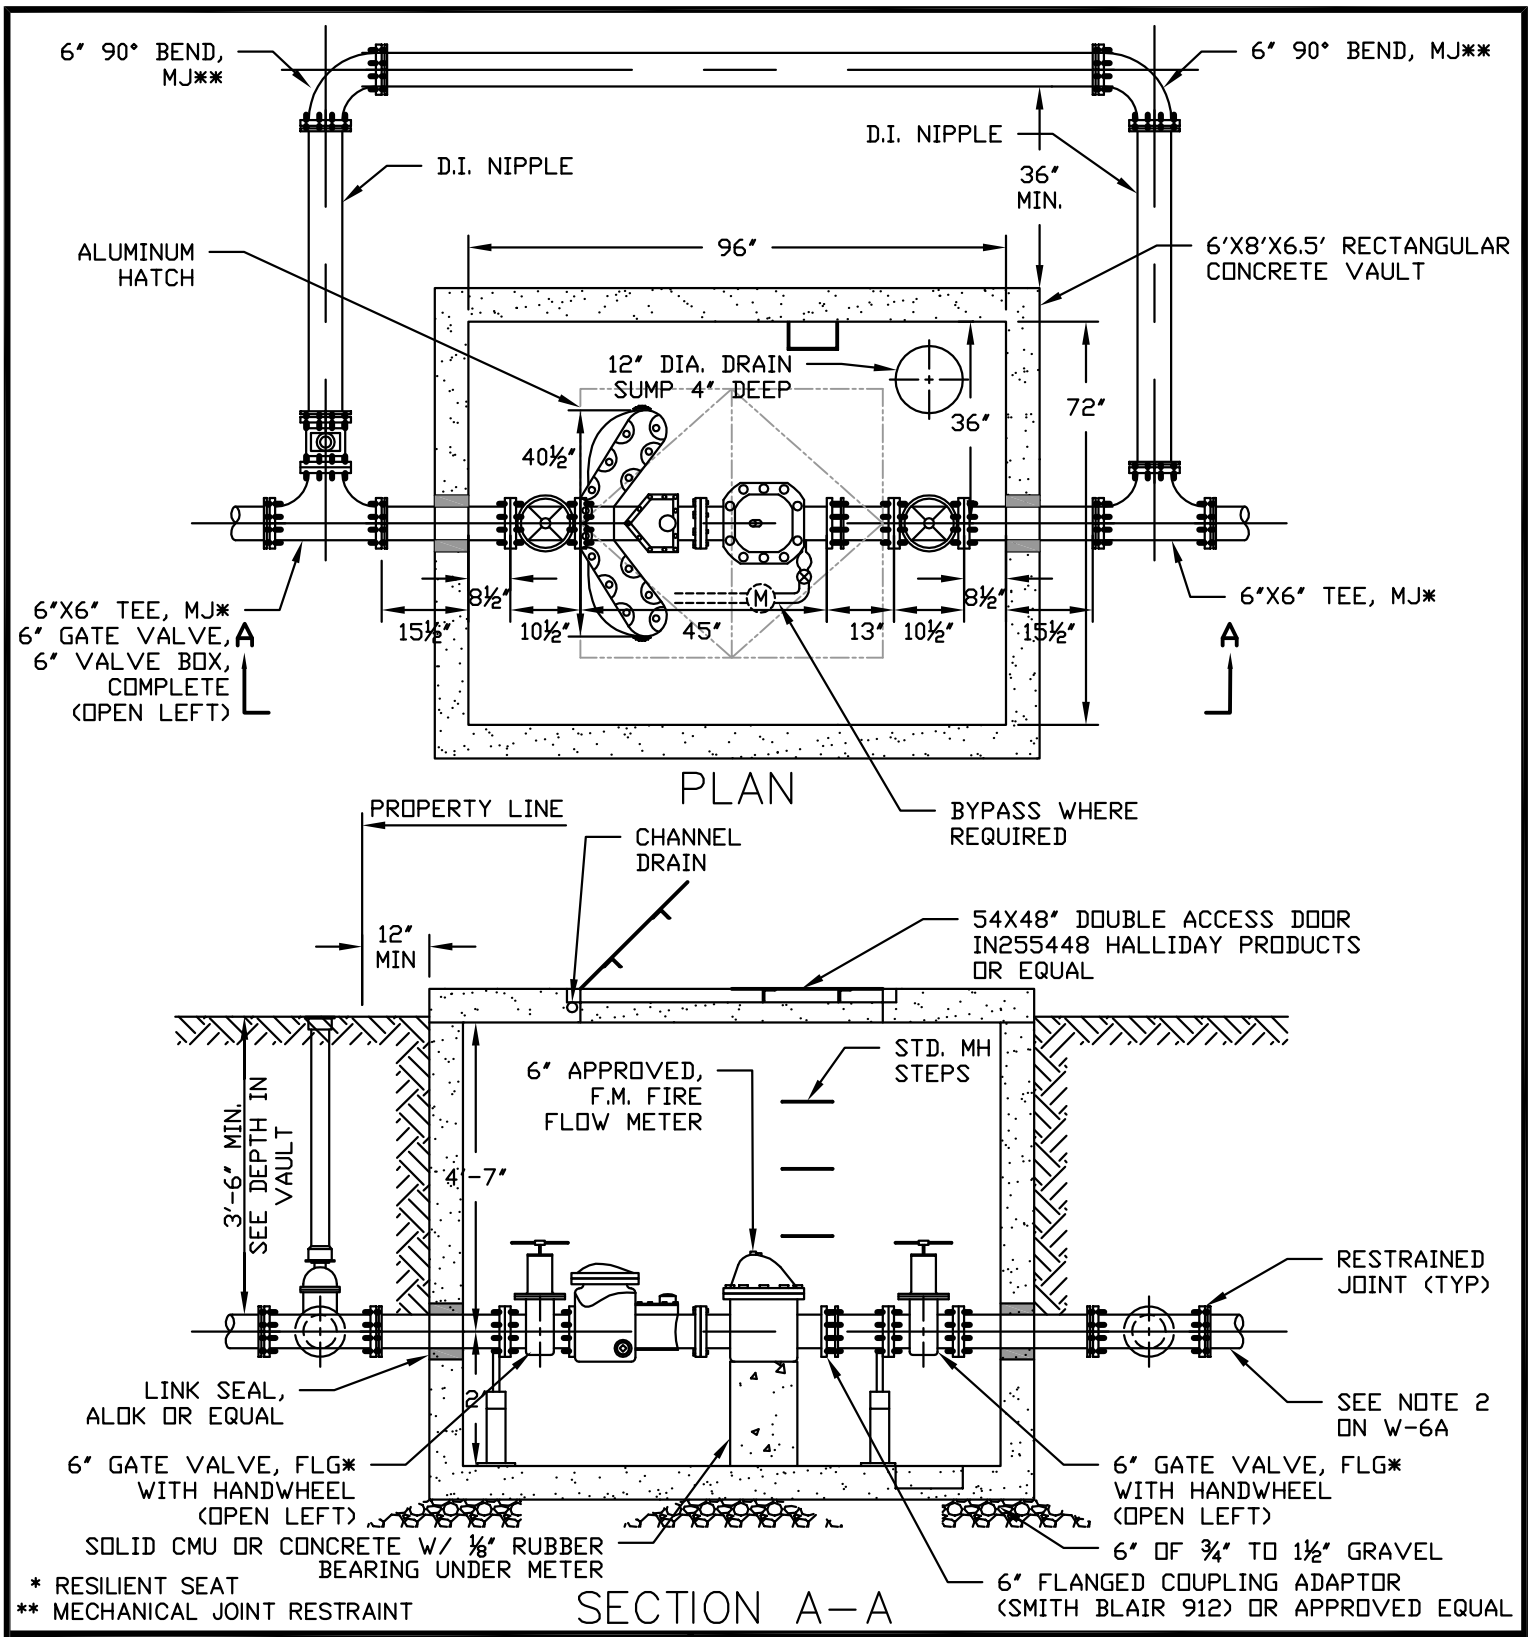

TOWN OF MIDDLETOWN APPROVED: 12/01/06 DATE	STANDARD DETAIL 6" FIRE FLOW METER INSTALLATION	REVISIONS:	W–6